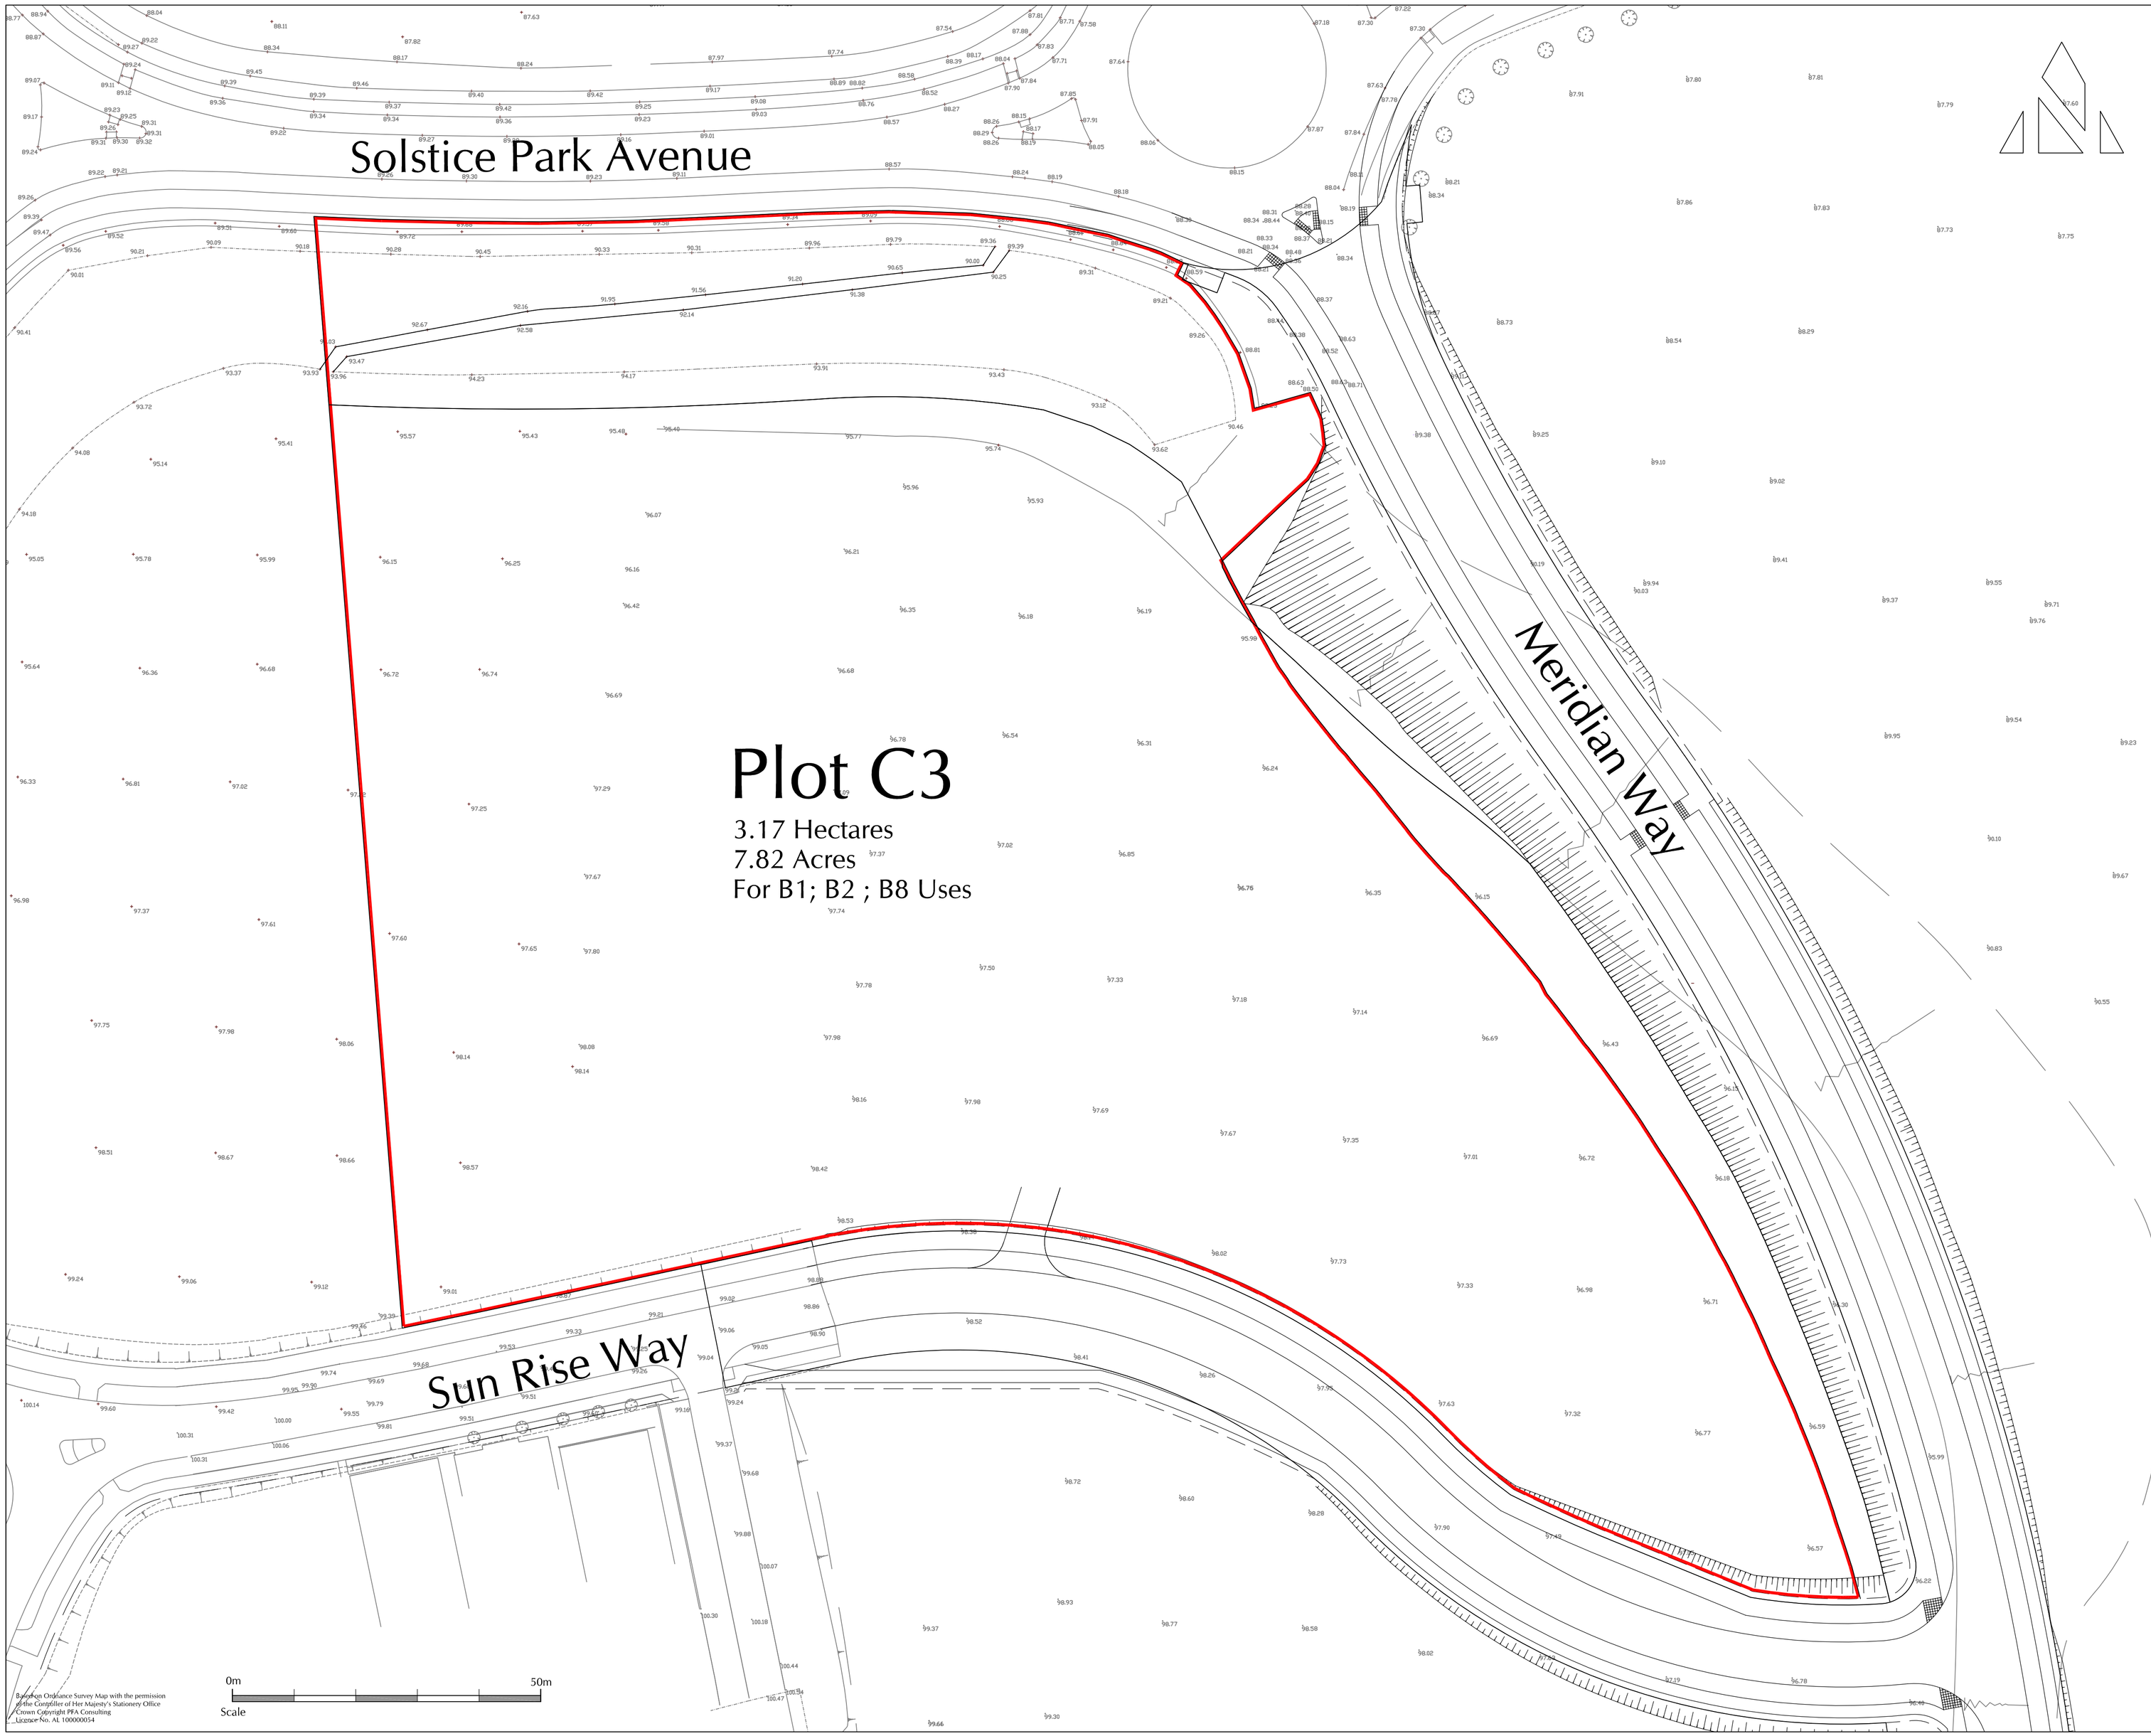

Reproduced Ordnance Survey Map with the permission of the Controller of Her Majesty's Stationery Office © Crown Copyright PFA Consulting Licence No. AL 100000054

PFA consulting

Stratton Park House, Wanborough Road
Swindon, SN3 4HG

Telephone
01793 828000

Facsimile
01793 835500

Email
admin@pfaplc.com

Website
www.pfaplc.com

Notes

Plan based on topographical Survey Information supplied by westcountry surveys and As-Built information.

Rev	Date	Description	Initials

Client

Amesbury Property Company

Project

Solstice Park

Drawing Title

Plot C3 Levels Plan

Drawing No. **S239/77**

Date	July 2013
Scale	1:500 @ A1
Drawn By	RCI
Checked By	GE
E-Mail	bfox@pfaplc.com
File Ref.	S239\Drawings\S239_77